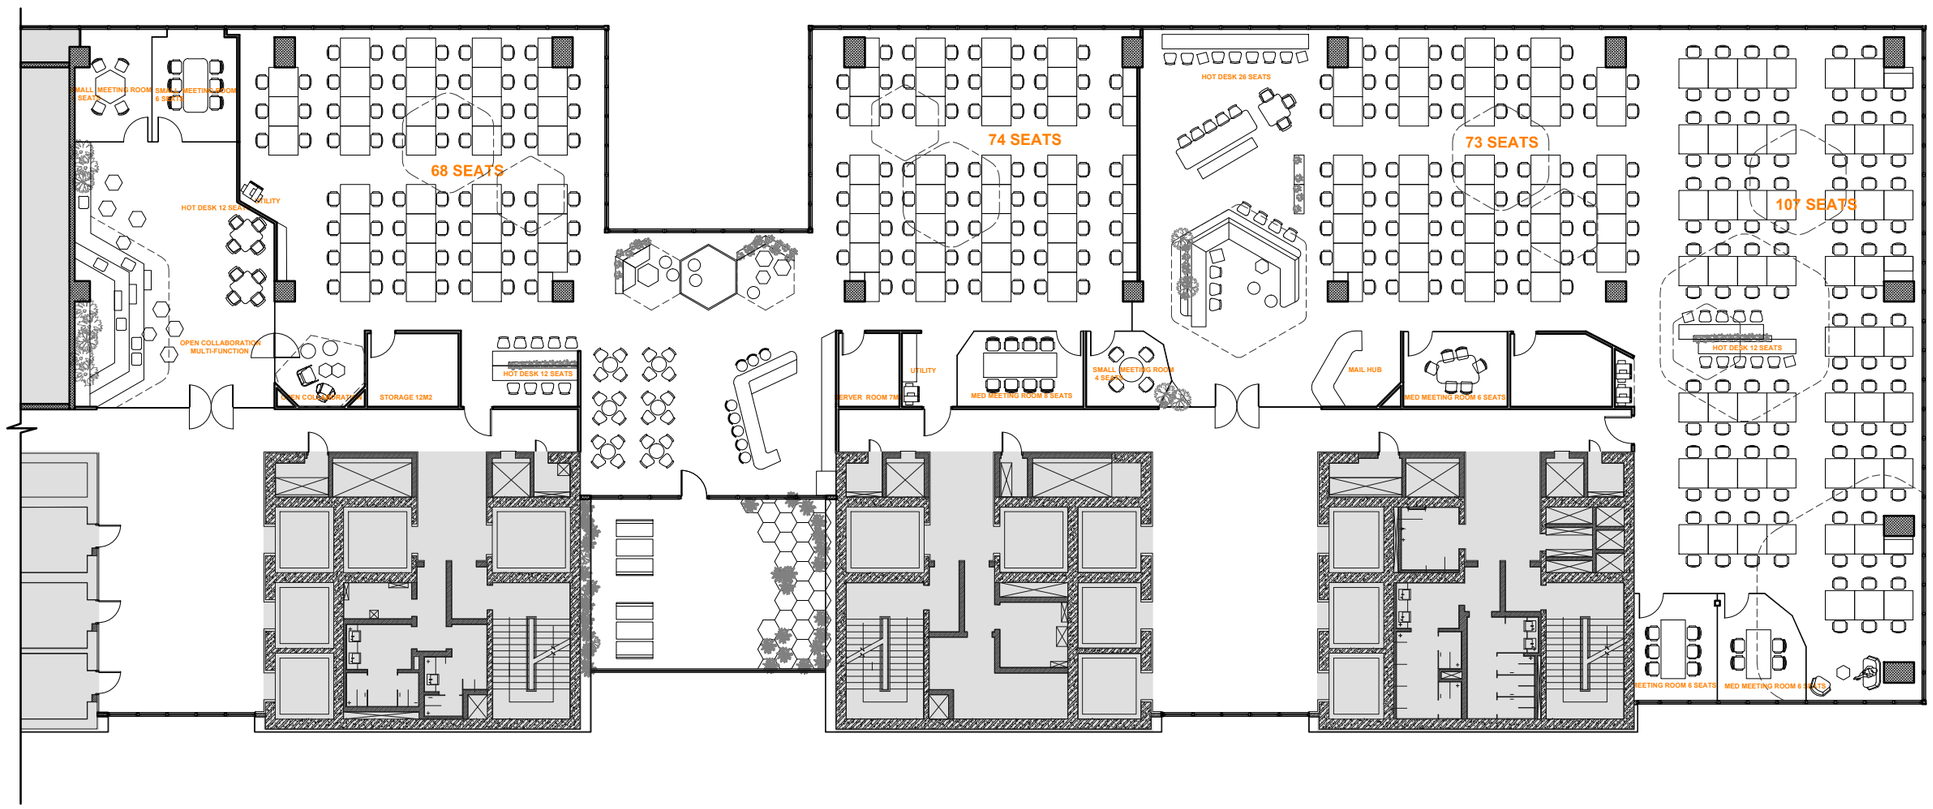

20TH LAYOUT

adp.architects®

BASIC INTERIOR JOINT STOCK COMPANY

1st Floor, 56 Thu Khoa Huan Building, Ben Thanh Ward, Dist, 1, HCMC
Tel : (+84)8 3827 3660 Fax : (+84)8 3827 3661
Web: www.adparch.com Email: adp@adparch.com

Client
Chủ đầu tư

UP
20TH FLOOR

Client Legal Representative
Đại diện hợp pháp chủ đầu tư

Director Name
The Building Management Representative
Ban quản lý tòa nhà

VIETTEL

Representative:
Project
Dự án

UP
20TH FLOOR

Location:
Deputy General Director
Phó Tổng Giám đốc

ĐỖ NGỌC NGUYÊN
Design Director
Giám đốc thiết kế

ĐỖ NGỌC NGUYÊN
Design Leader
Chủ trì thiết kế

ĐỖ NGỌC NGUYÊN
Designed by
Thiết kế

NGUYỄN HUỲNH MỸ LYNH
M&E Engineer
Kỹ sư cơ điện

LÊ THỊ ĐÀI TRANG
Contruction Manager
Quản lý thi công

NGUYỄN HUY HUY
Drawn by
Vẽ

ĐOÀN THỊ DIỄM THU
Head of Draftsman
Trưởng họa viên

NGUYỄN HIỀN ĐỨC

Issue	Date	Description
7		
6		
5		
4		
3		
2		
1	07 AUG 2019	...

Drawing Title
Tên bản vẽ

FURNITURE LAYOUT PLAN

DWG No.
Bản vẽ số
A1.F20.301

Scale
Tỉ lệ
1/250 A3

Date
Ngày

* All designs are copyright of BASIC INTERIOR LTD., Ltd. and can not be used without permission.
* All dimensions must be checked at the site by contractor.
* Thiết kế thuộc bản quyền Công ty Nội thất CƠ BẢN, mọi hình thức sử dụng khi chưa được phép là bất hợp pháp.
* Không chỉ căn cứ vào bản vẽ, tất cả kích thước phải được kiểm tra thực tế tại công trình.